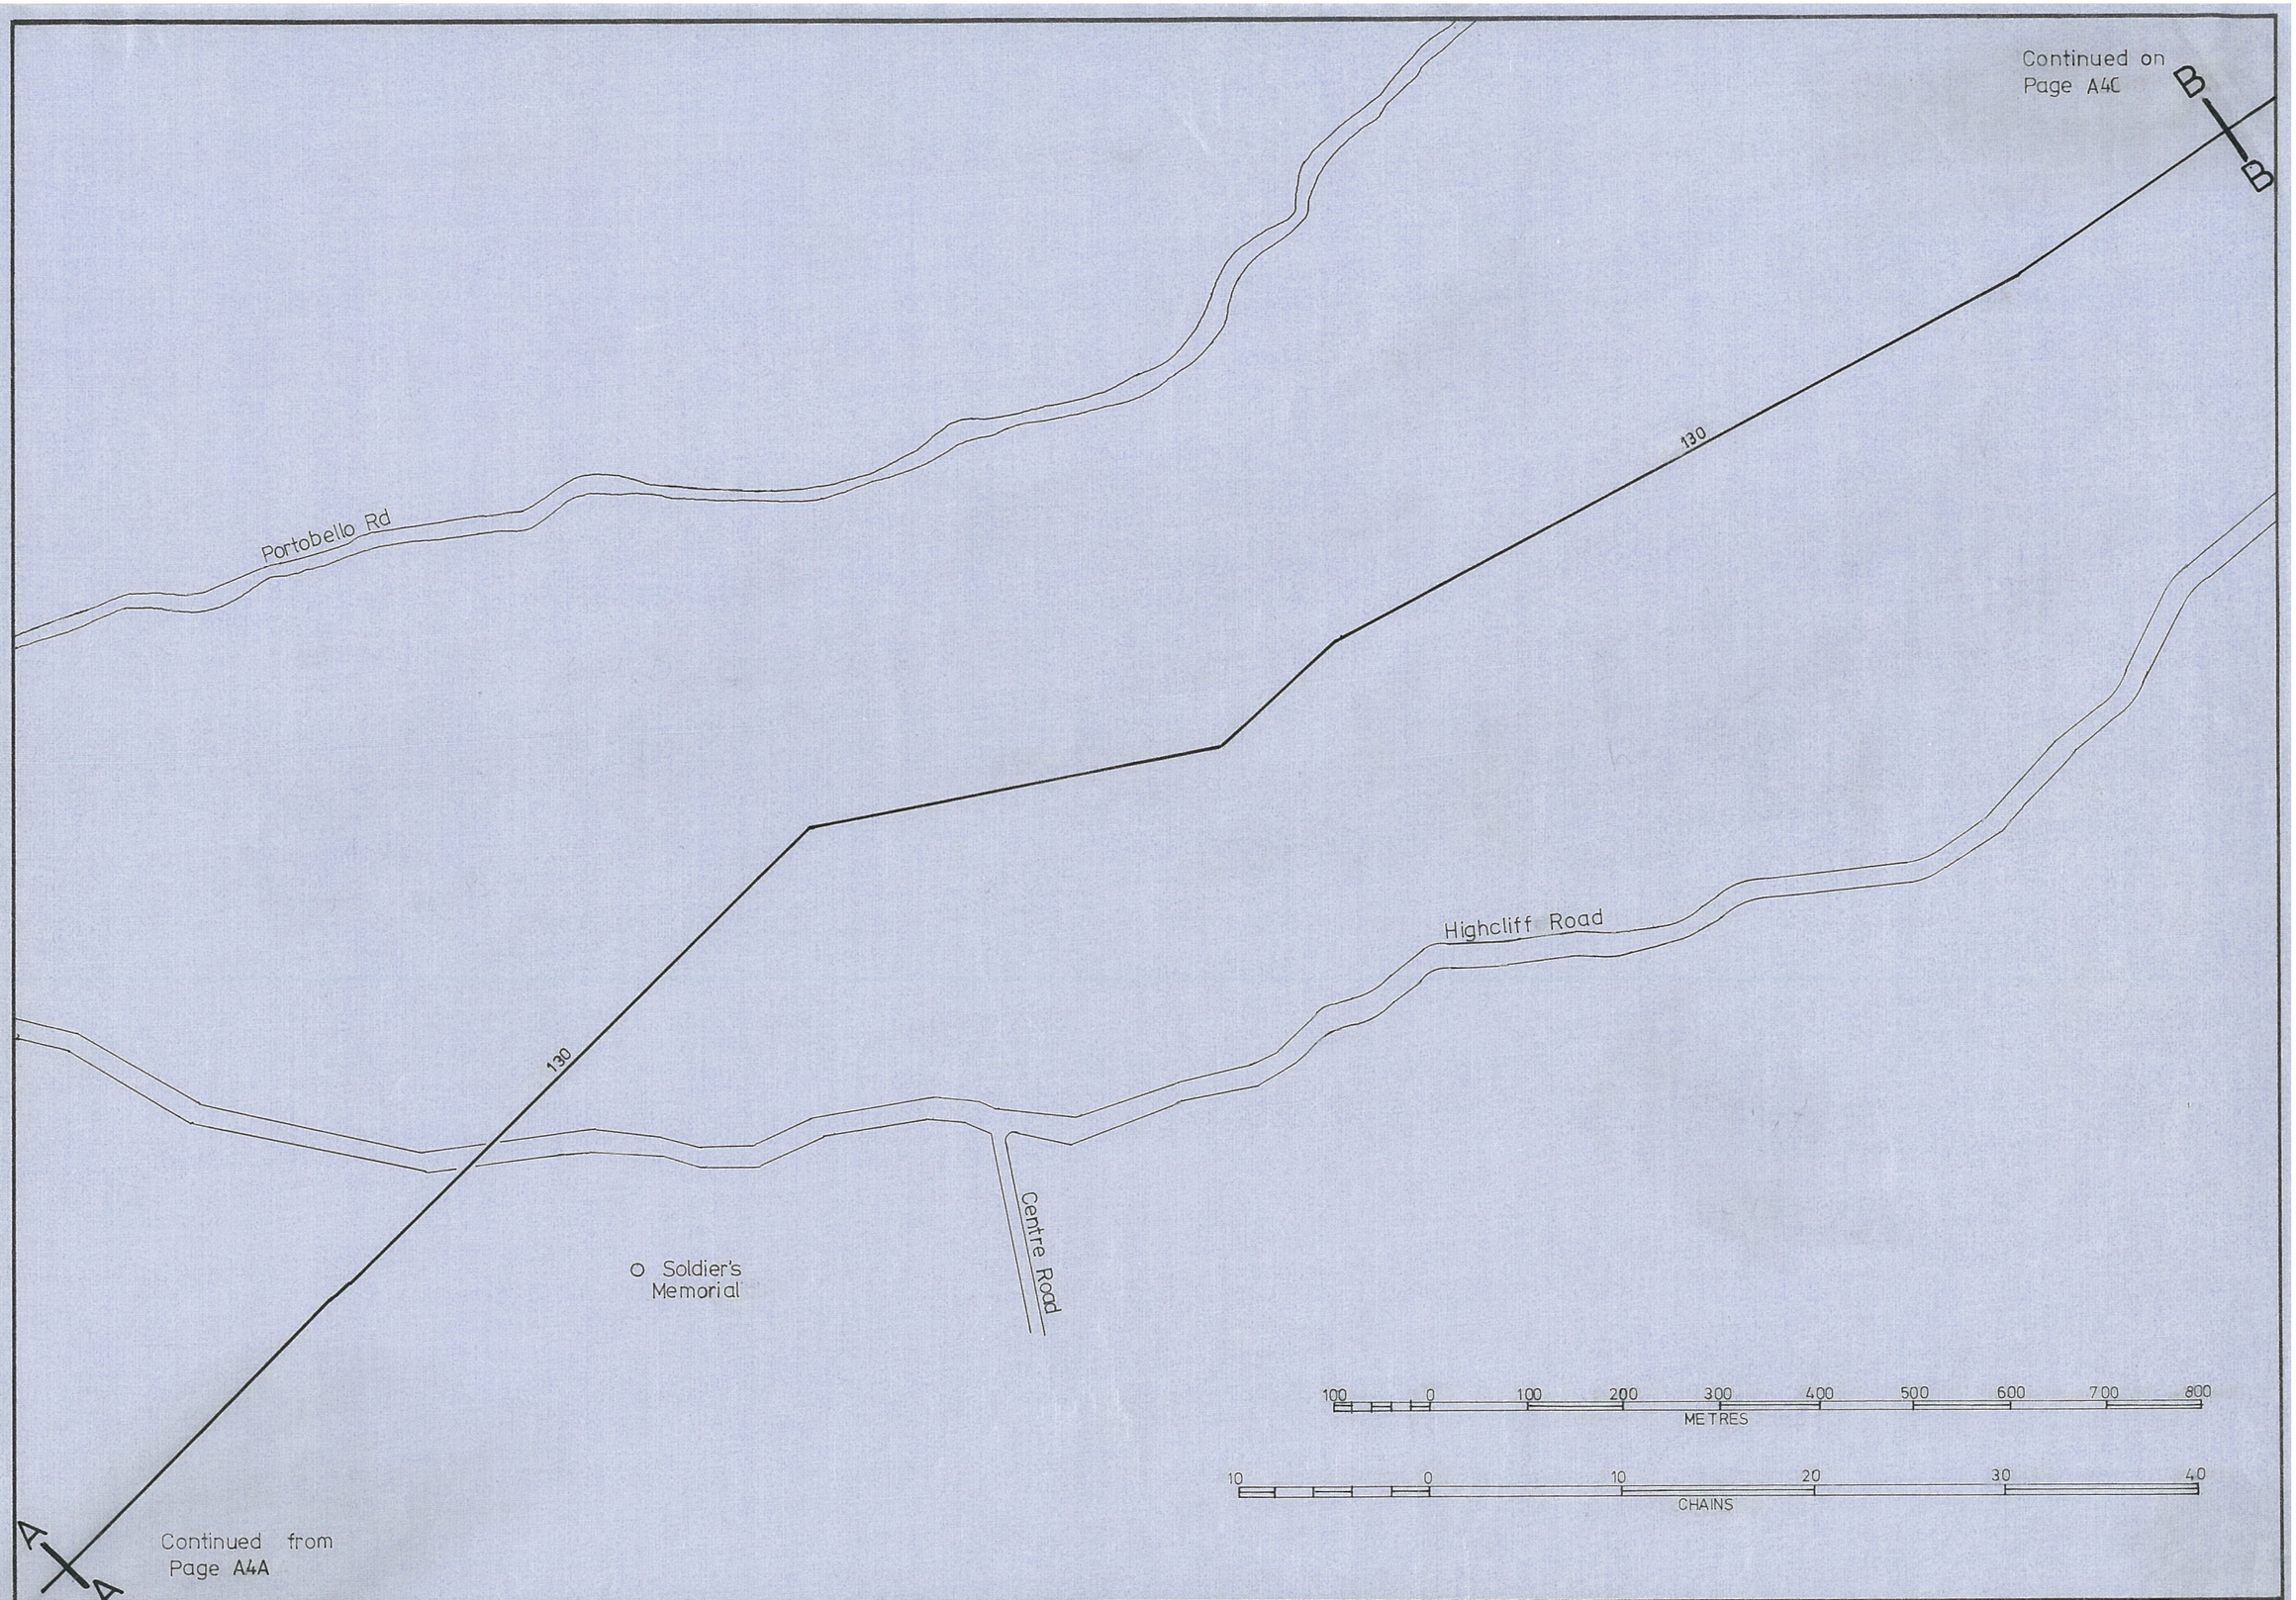

REVISION												
COMP. NO.												
DATE												
CHECKED												

DRAWN R.K.
TRACED G. Donaldson 4.4.78
CHECKED 5-78
DES. ENG. H.L.A.
CHIEF ENGINEER

D.C.C. Electricity DEPT.

ANDERSON'S BAY N°4 6·6KV FEEDERS

DATE ISSUED

PAGE A4B