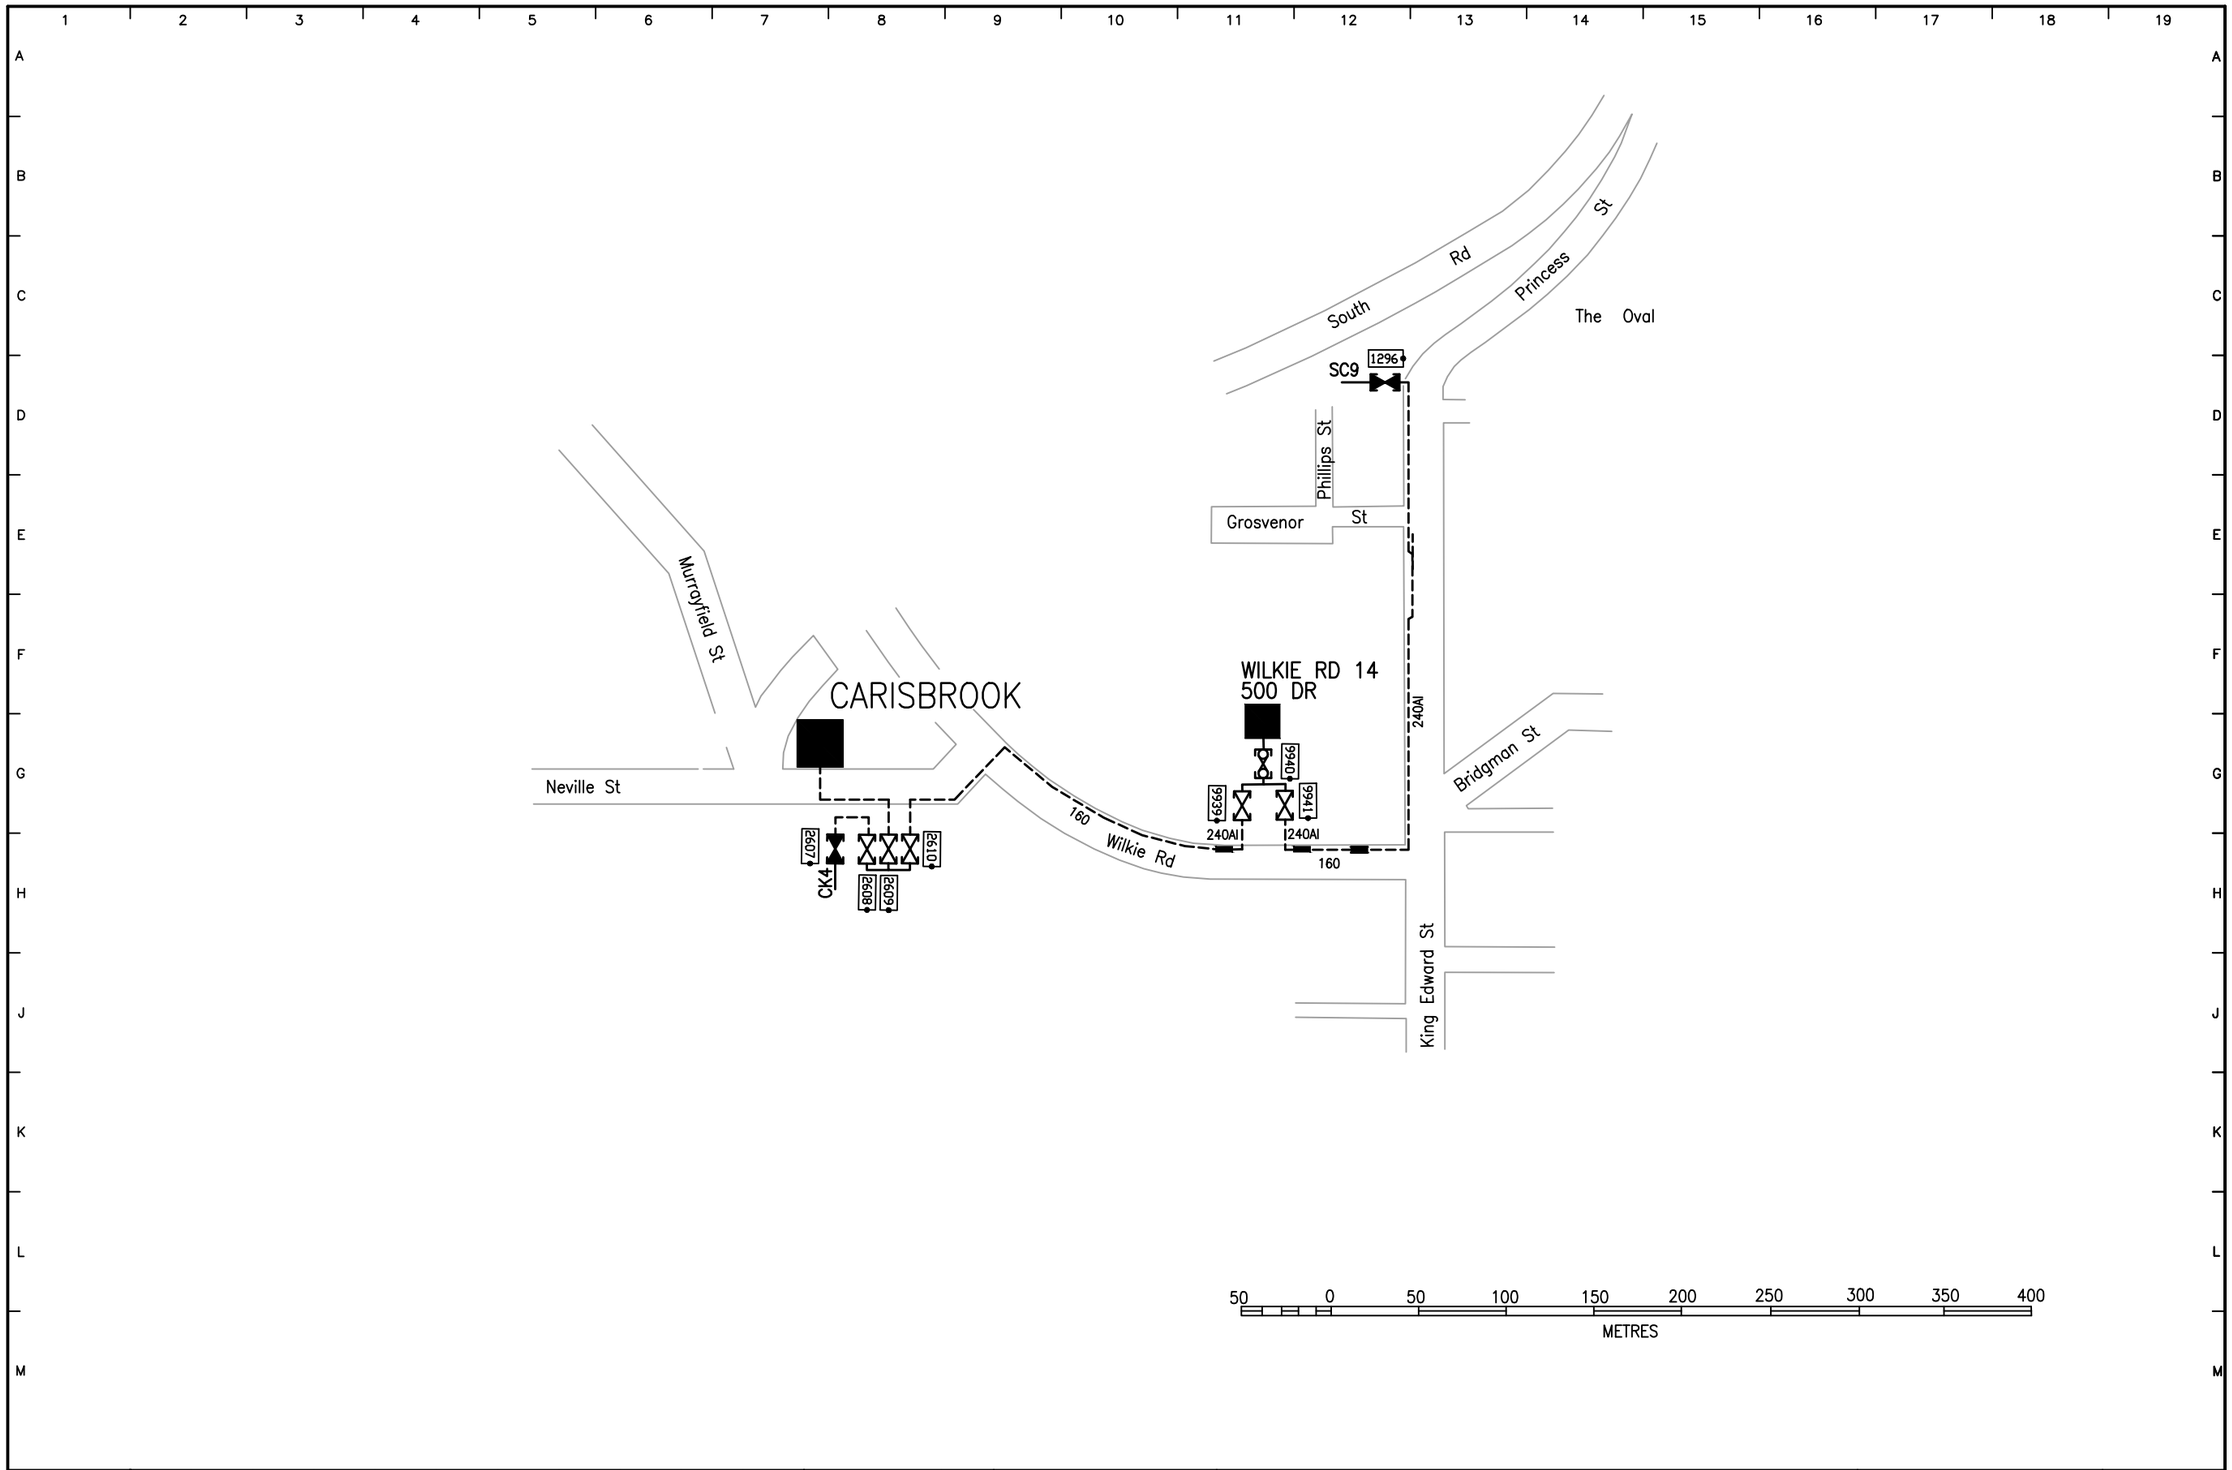

REVISION	A	B	C	D	E							DRAWN DCH	11/18
COMP. NO	–	–	–									TRACED	
DATE	11/18	03/19	06/25									CHECKED	
CHECKED	MB	CS	MB									DES.ENG	

Aurora

CARISBROOK No12 6.6kV FEEDER

DATE ISSUED
30/06/25

PAGE
CK12