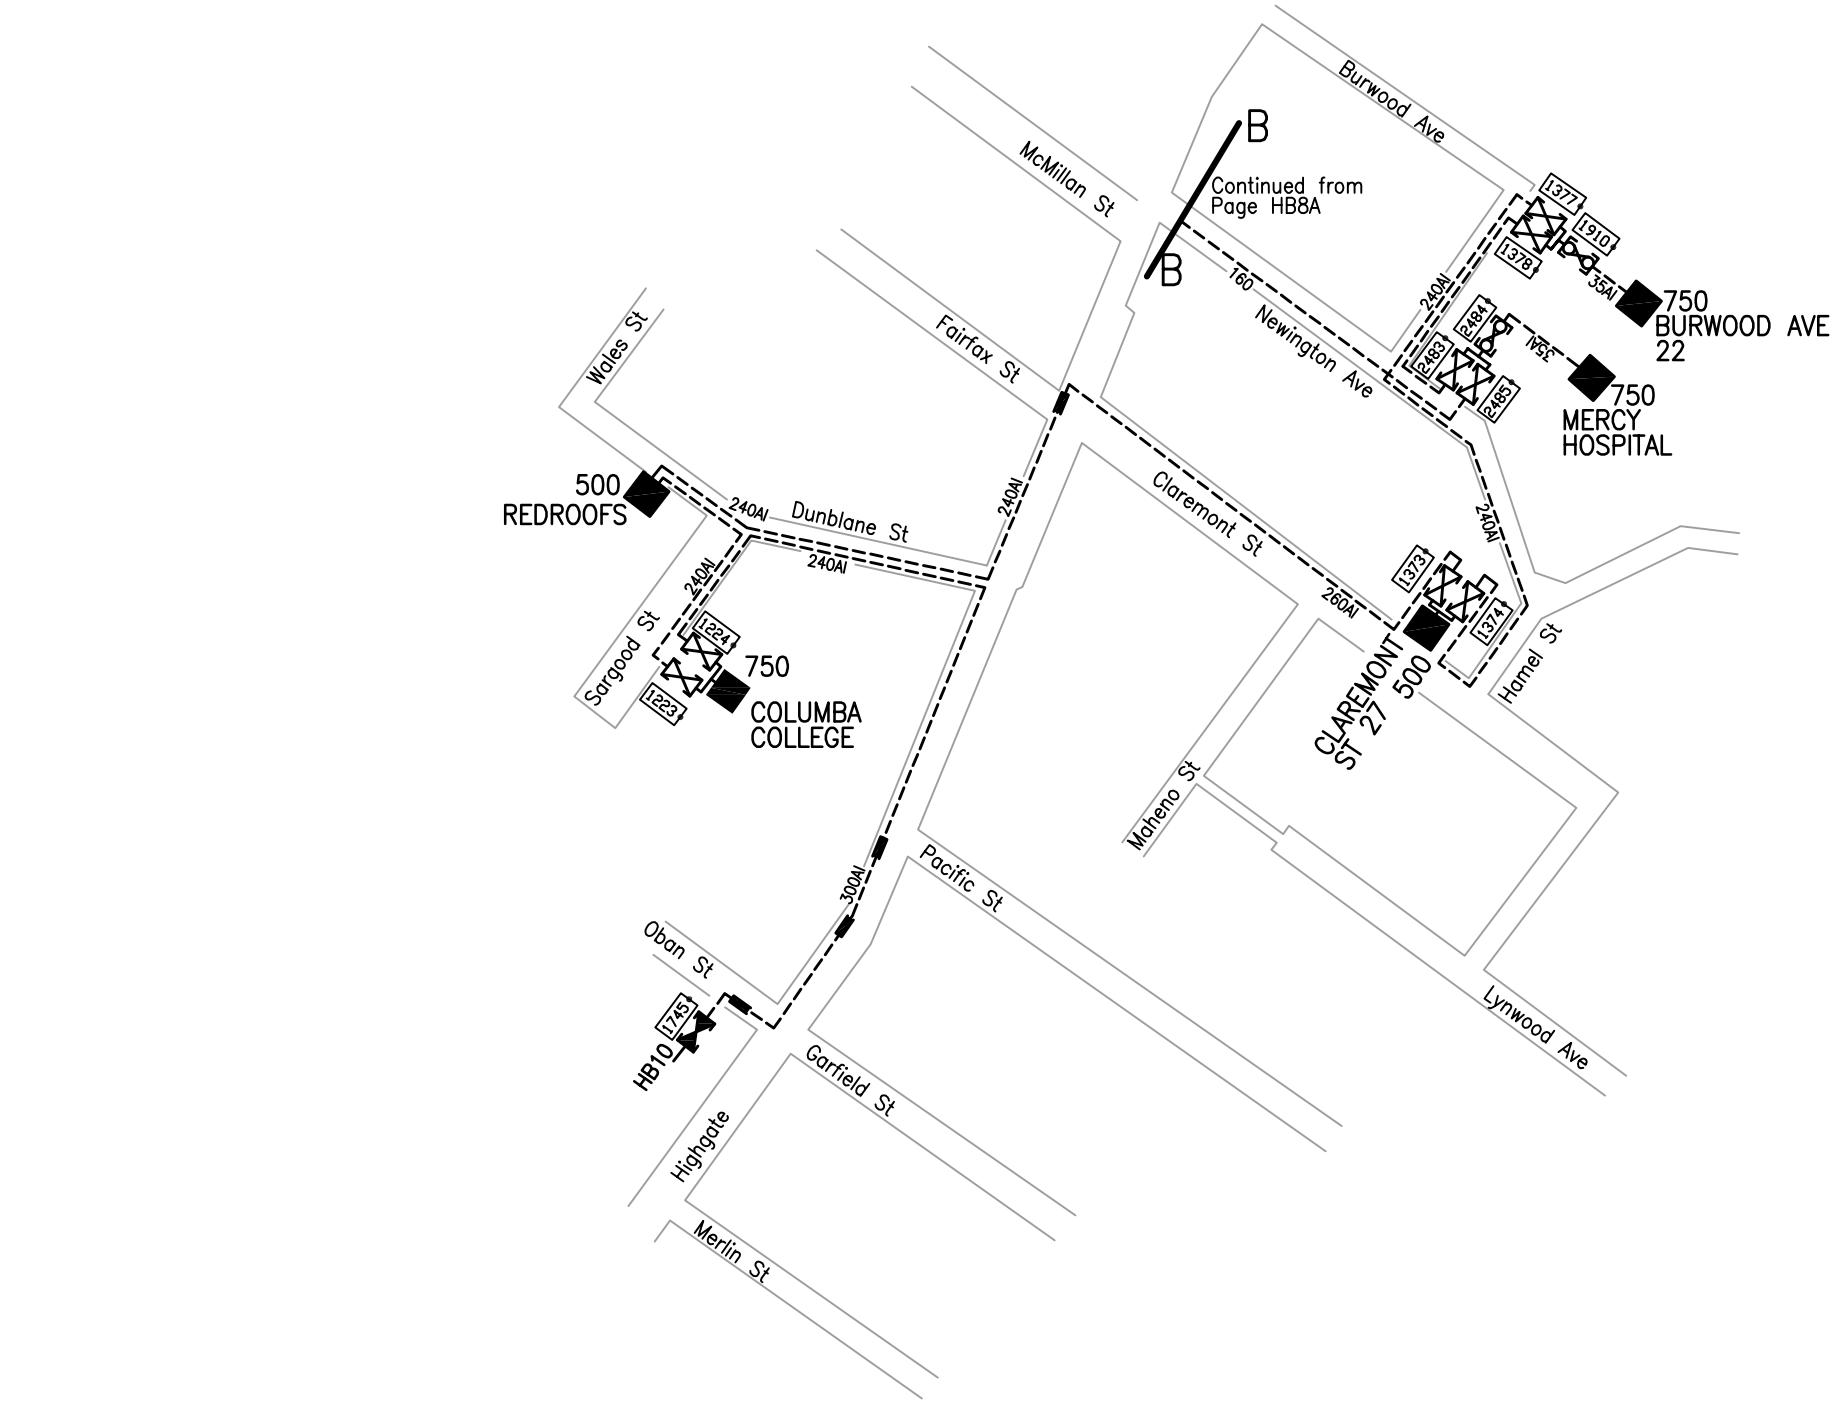

100 0 100 200 300 400 500 600 700 800
METRES

REVISION	A											DRAWN	T J D	07/24	Aurora	HALFWAY BUSH No8 6.6kV FEEDER	DATE ISSUED 12/07/2024	PAGE HB 8B
COMP. NO	SS OFFLOAD											TRACED						
DATE	07/24											CHECKED						
CHECKED	AC											DES.ENG						