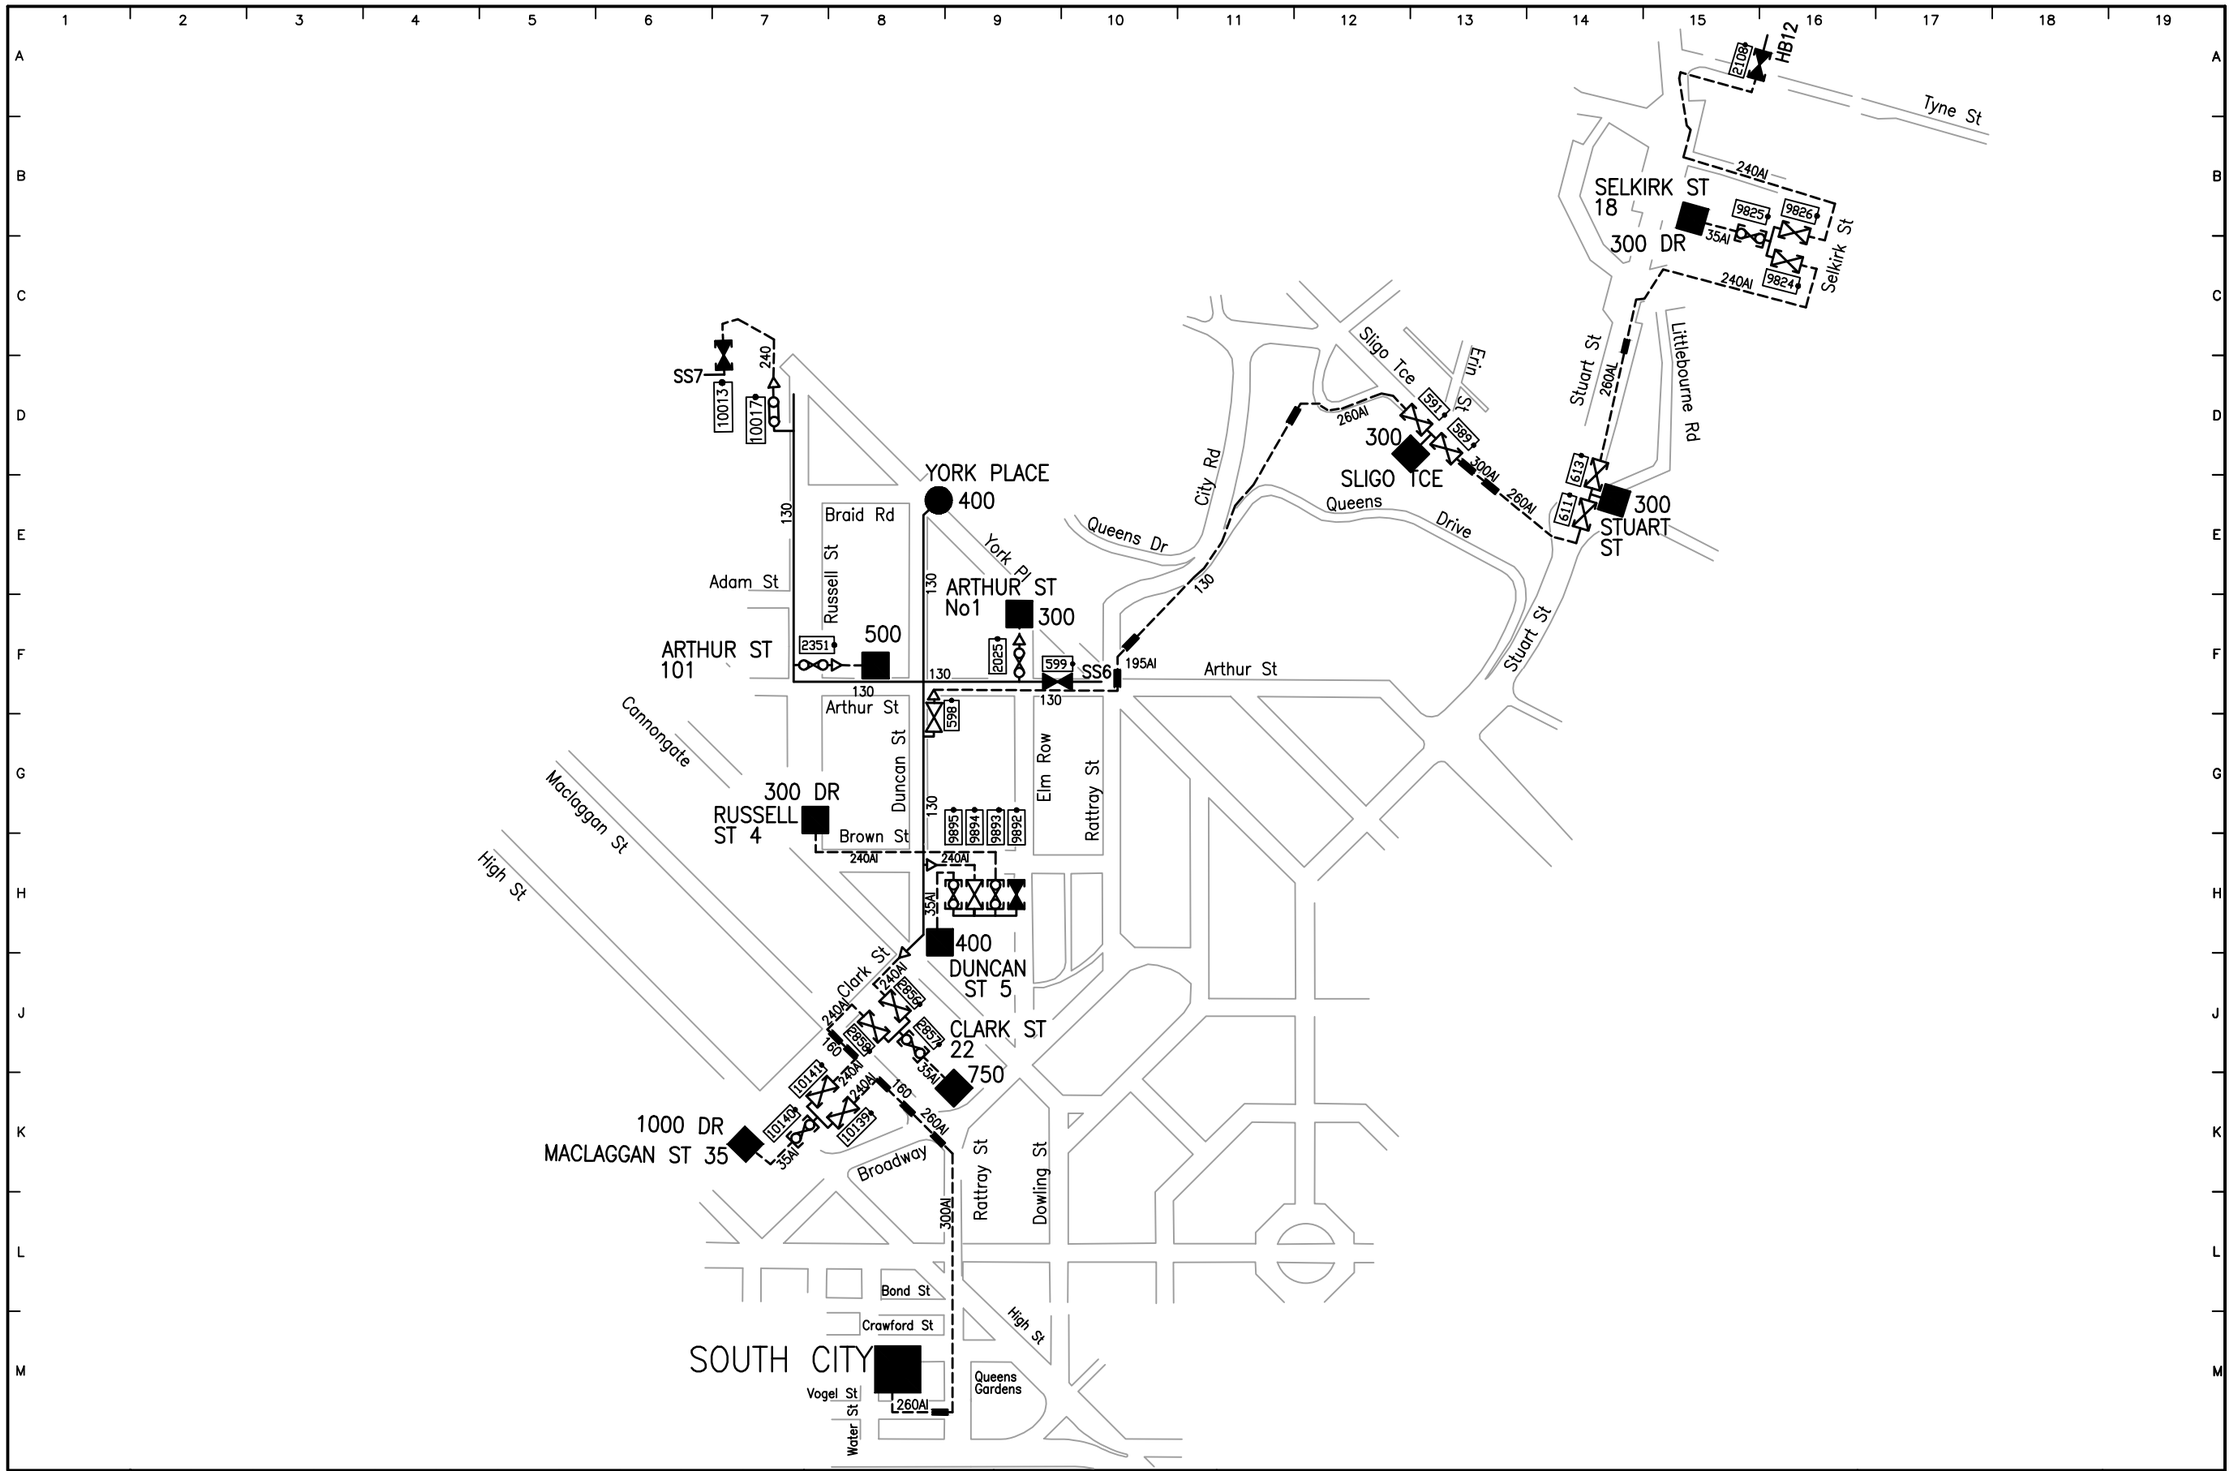

REVISION	A	B	C	D								DRAWN G H	10/75
COMP. NO	–	–	–	–								TRACED C A S	02/07
DATE	1975	10/25	01/26	03/26								CHECKED	
CHECKED	–	MGB	LMW	MGB								DES.ENG	

Aurora

SOUTH CITY No11 6.6kV FEEDER

DATE ISSUED
11/03/26

PAGE
SC 11