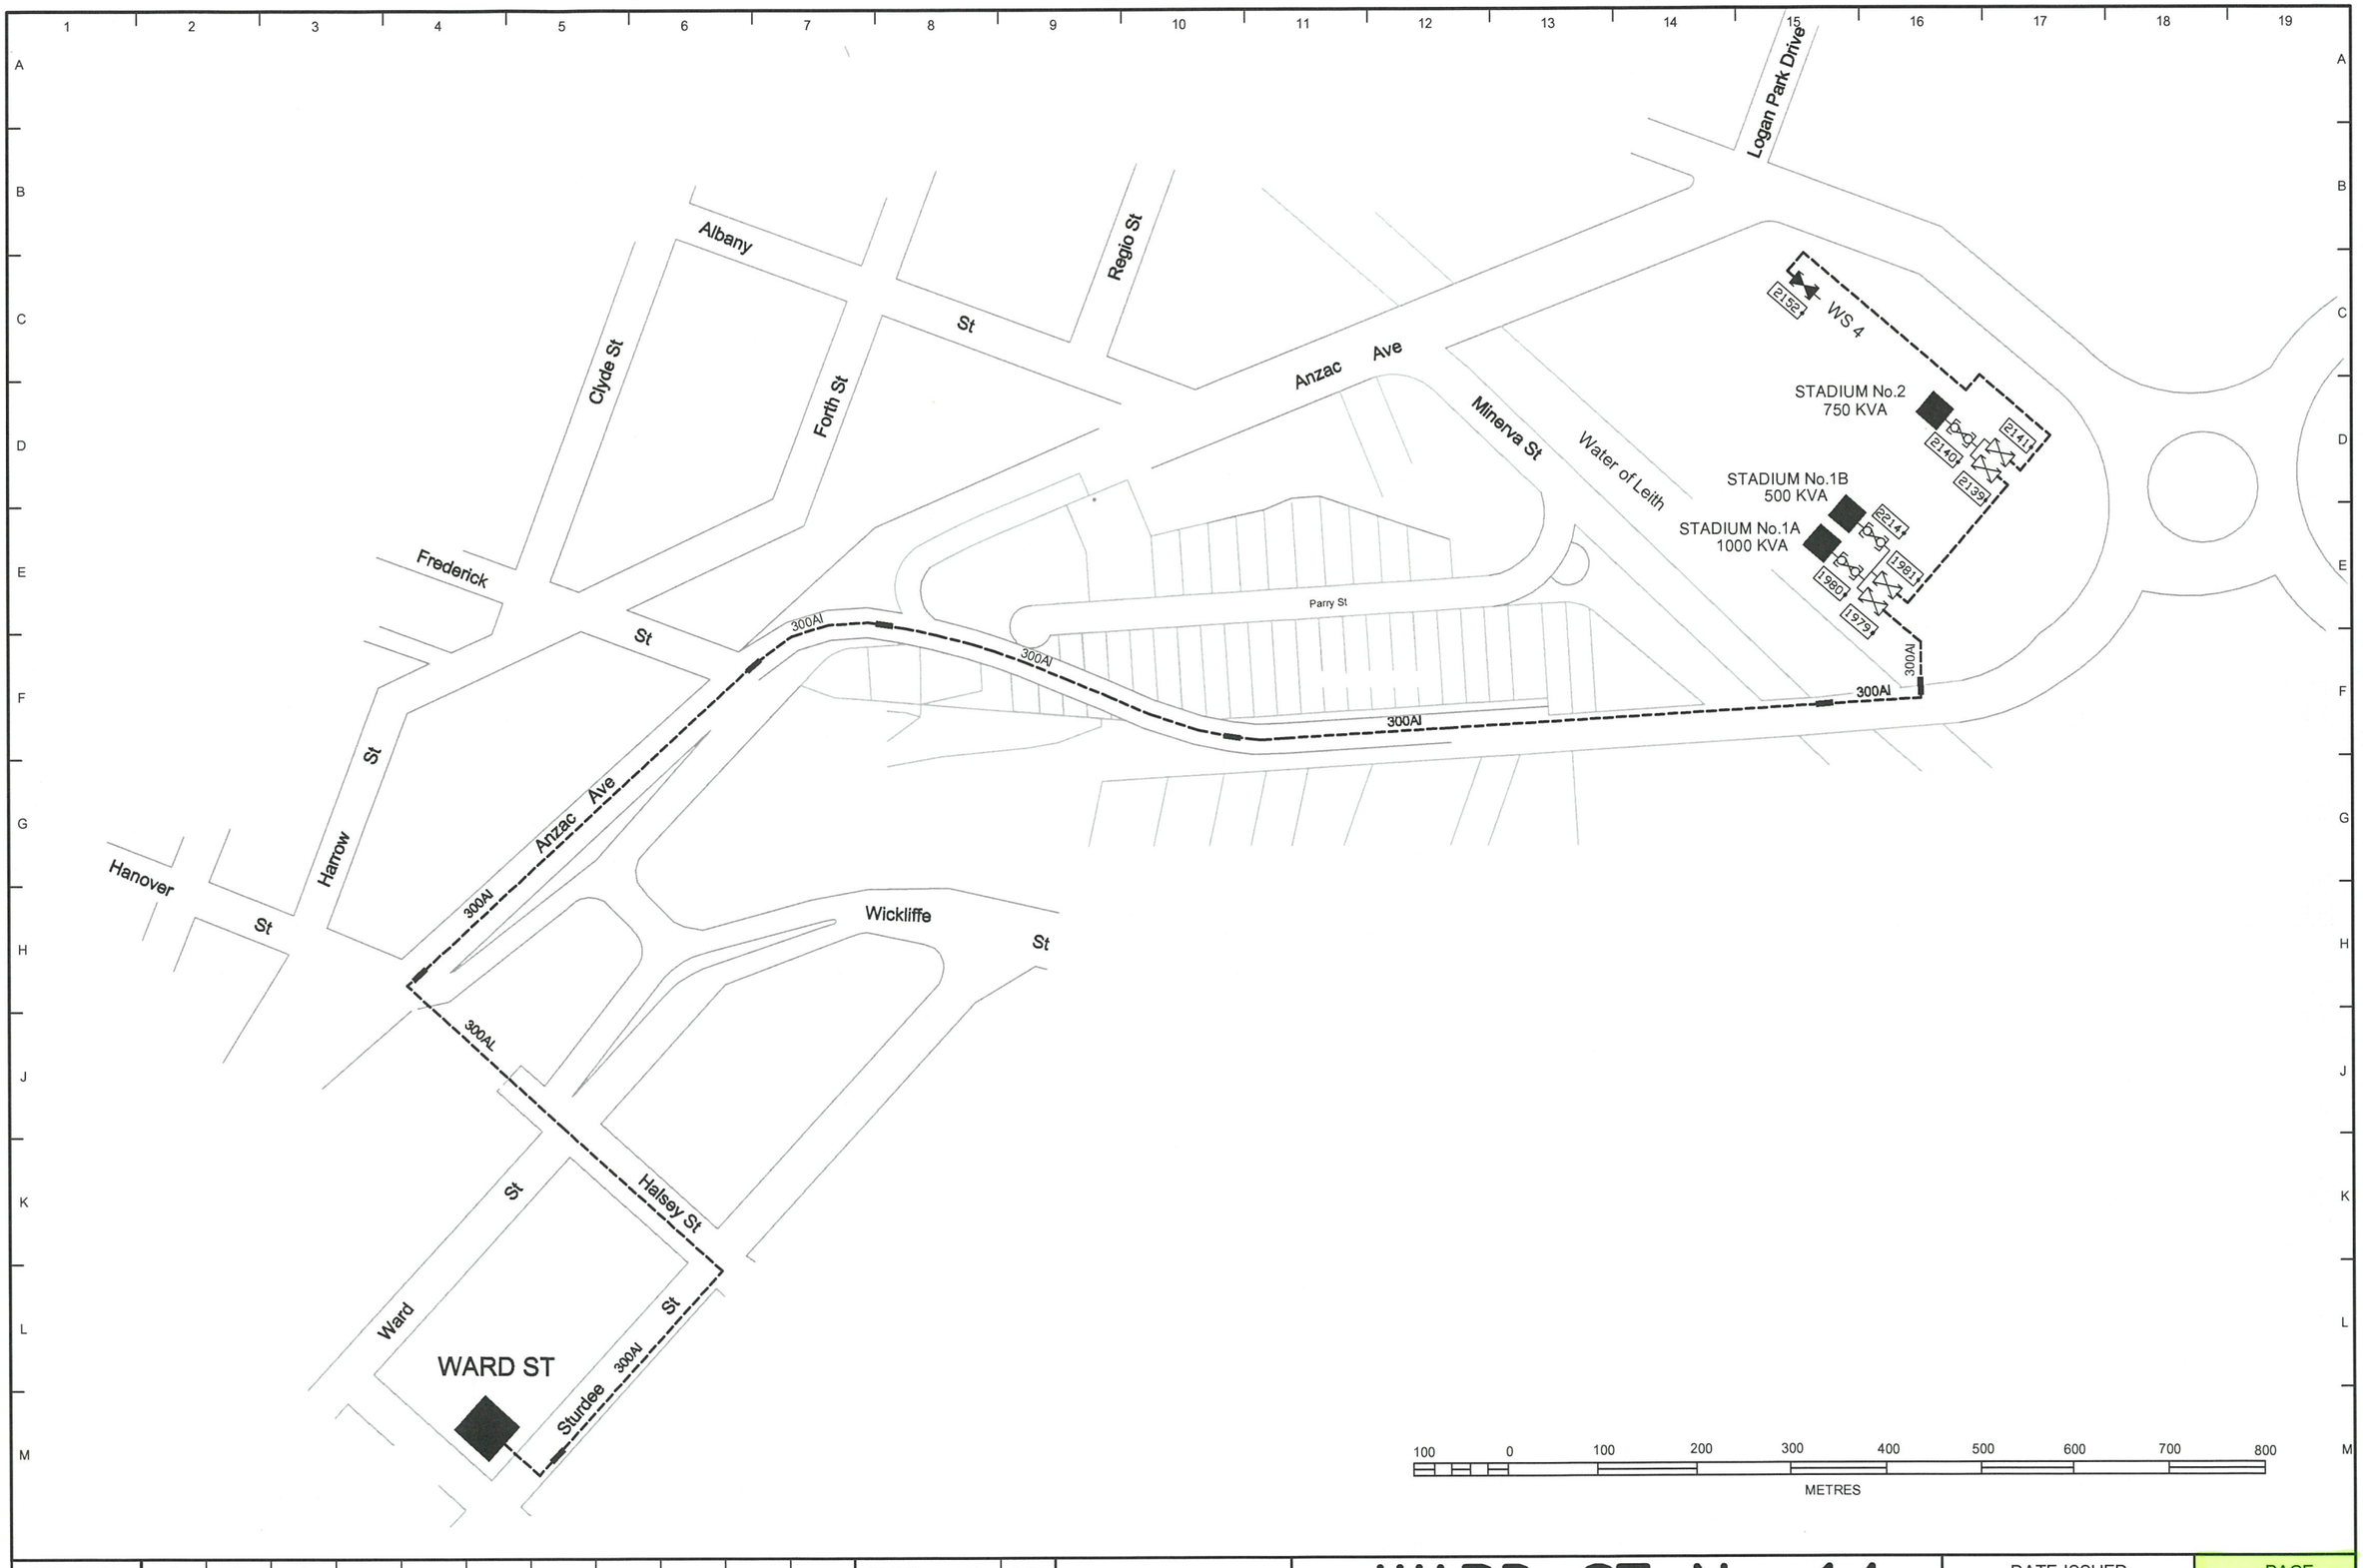

REVISION	A	B	C									DRAWN J.G	01/11
COMP. NO	CFR 5353	CFR 5752	CFR 5752									TRACED	
DATE	05/11	07/11	08/11									CHECKED	
CHECKED	SJM	SJM										DES.ENG	

Aurora

WARD ST No 14 11kV FEEDER

DATE ISSUED

PAGE

WS14