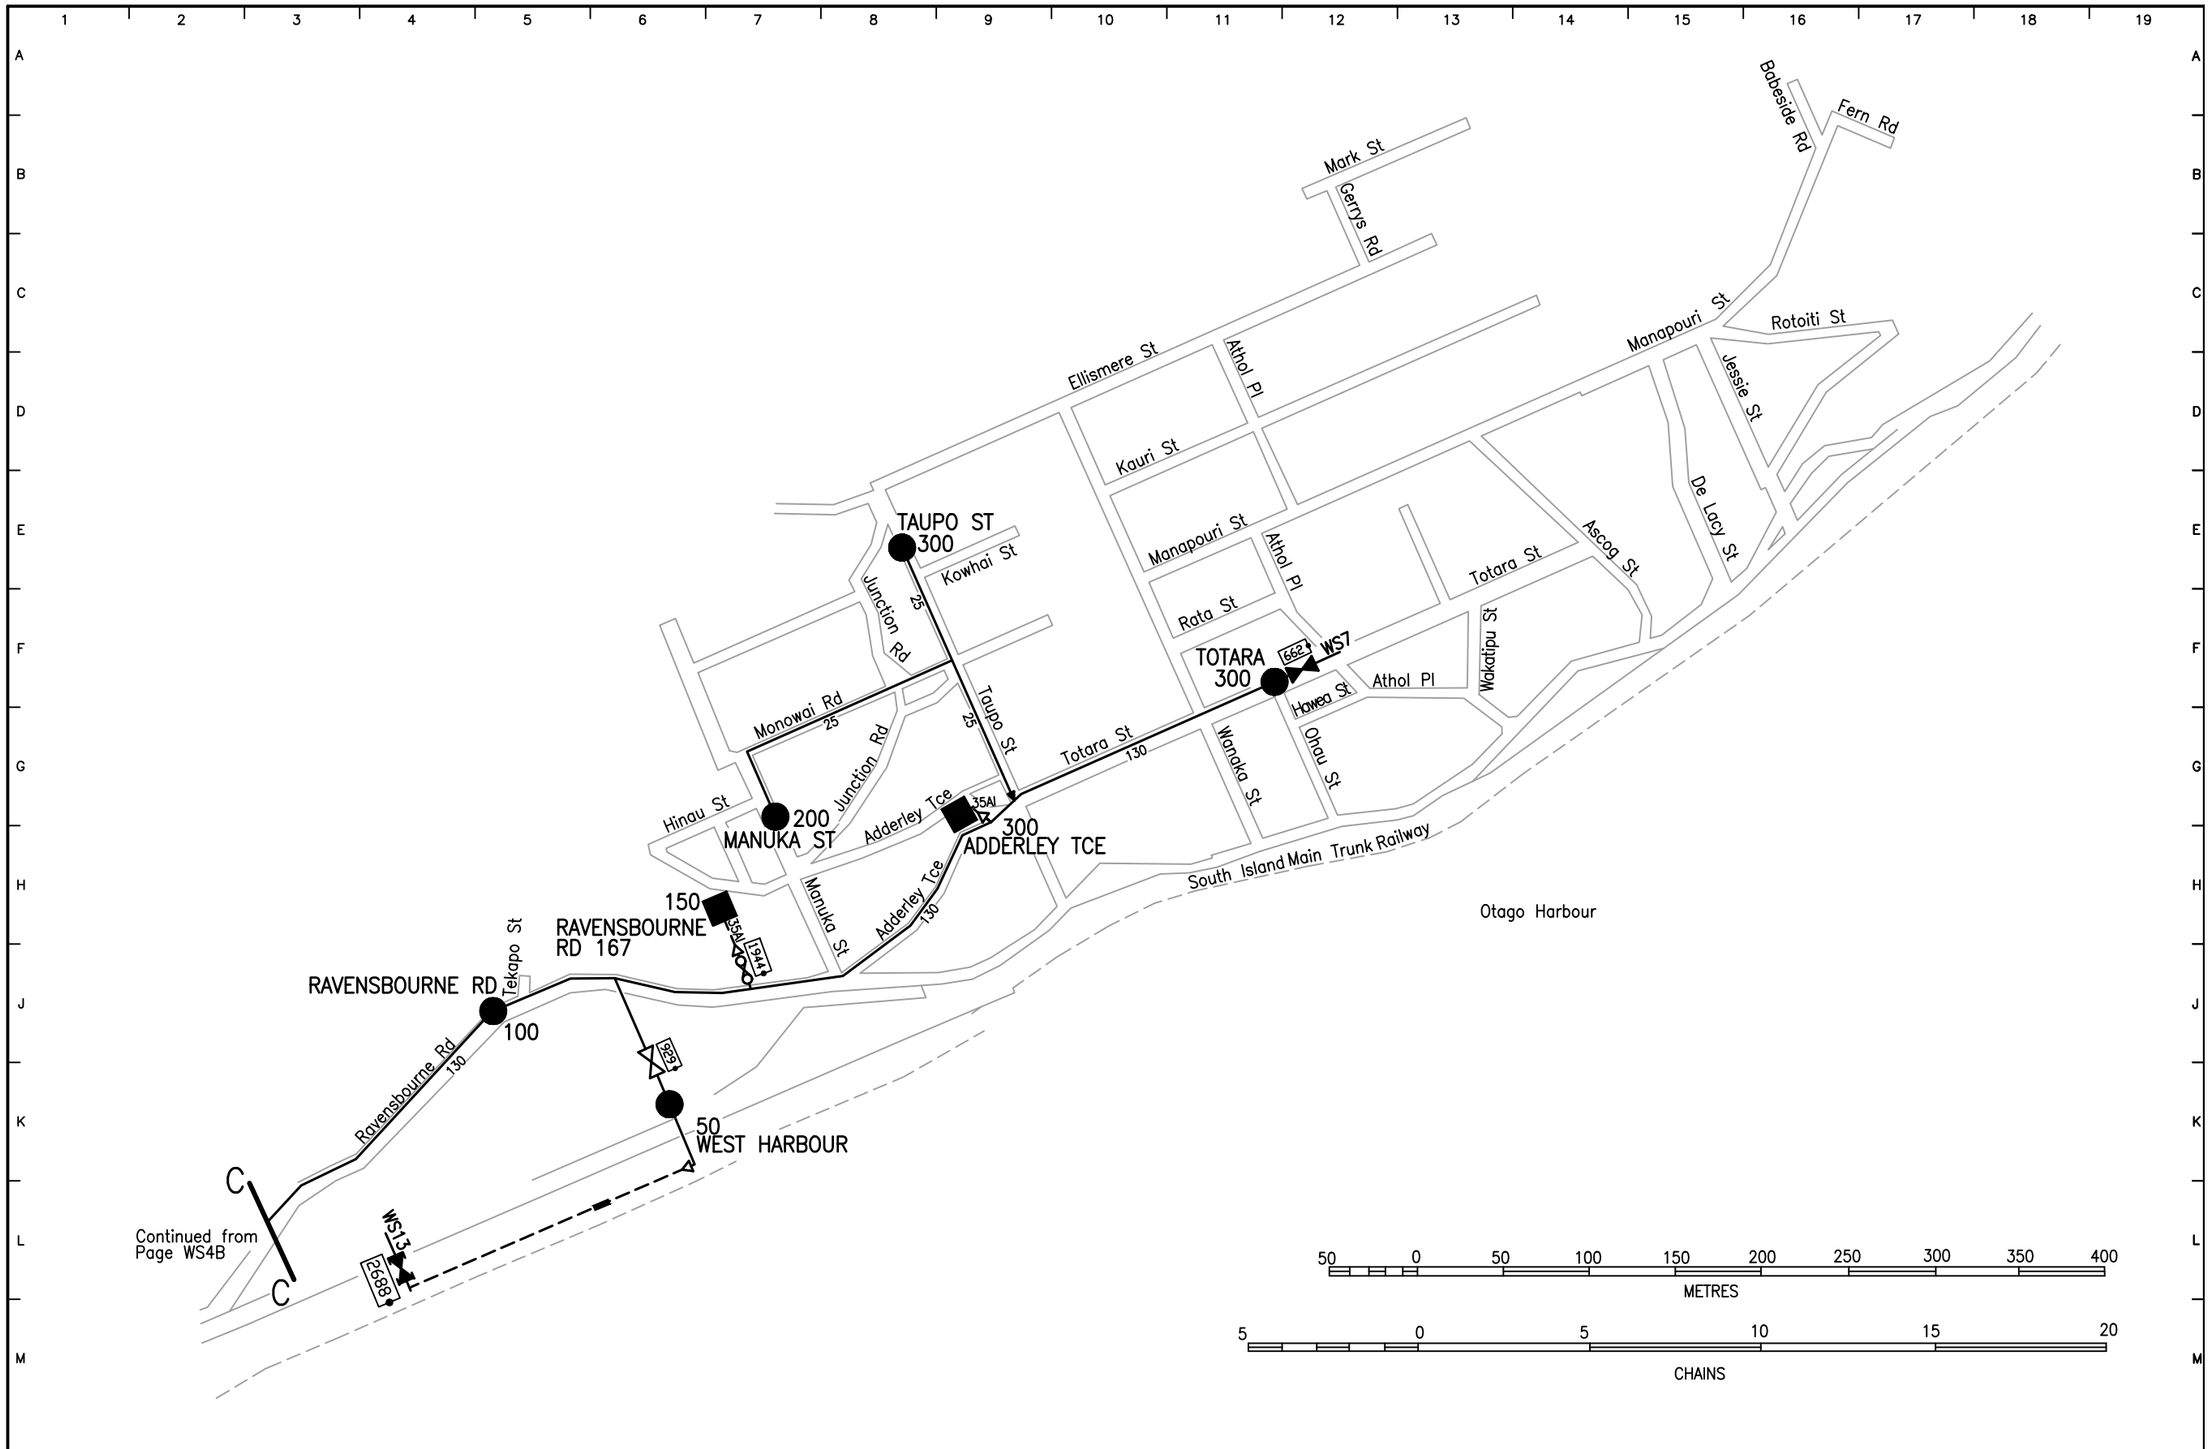

REVISION	A	B										DRAWN	DH	03/21
COMP. NO	–	–										TRACED	DH	03/21
DATE	03/21	04/21										CHECKED		
CHECKED	CBP	DAT										DES.ENG		

Aurora

WARD ST No4 6.6kV FEEDER

DATE ISSUED
07/04/21

PAGE
WS 4C