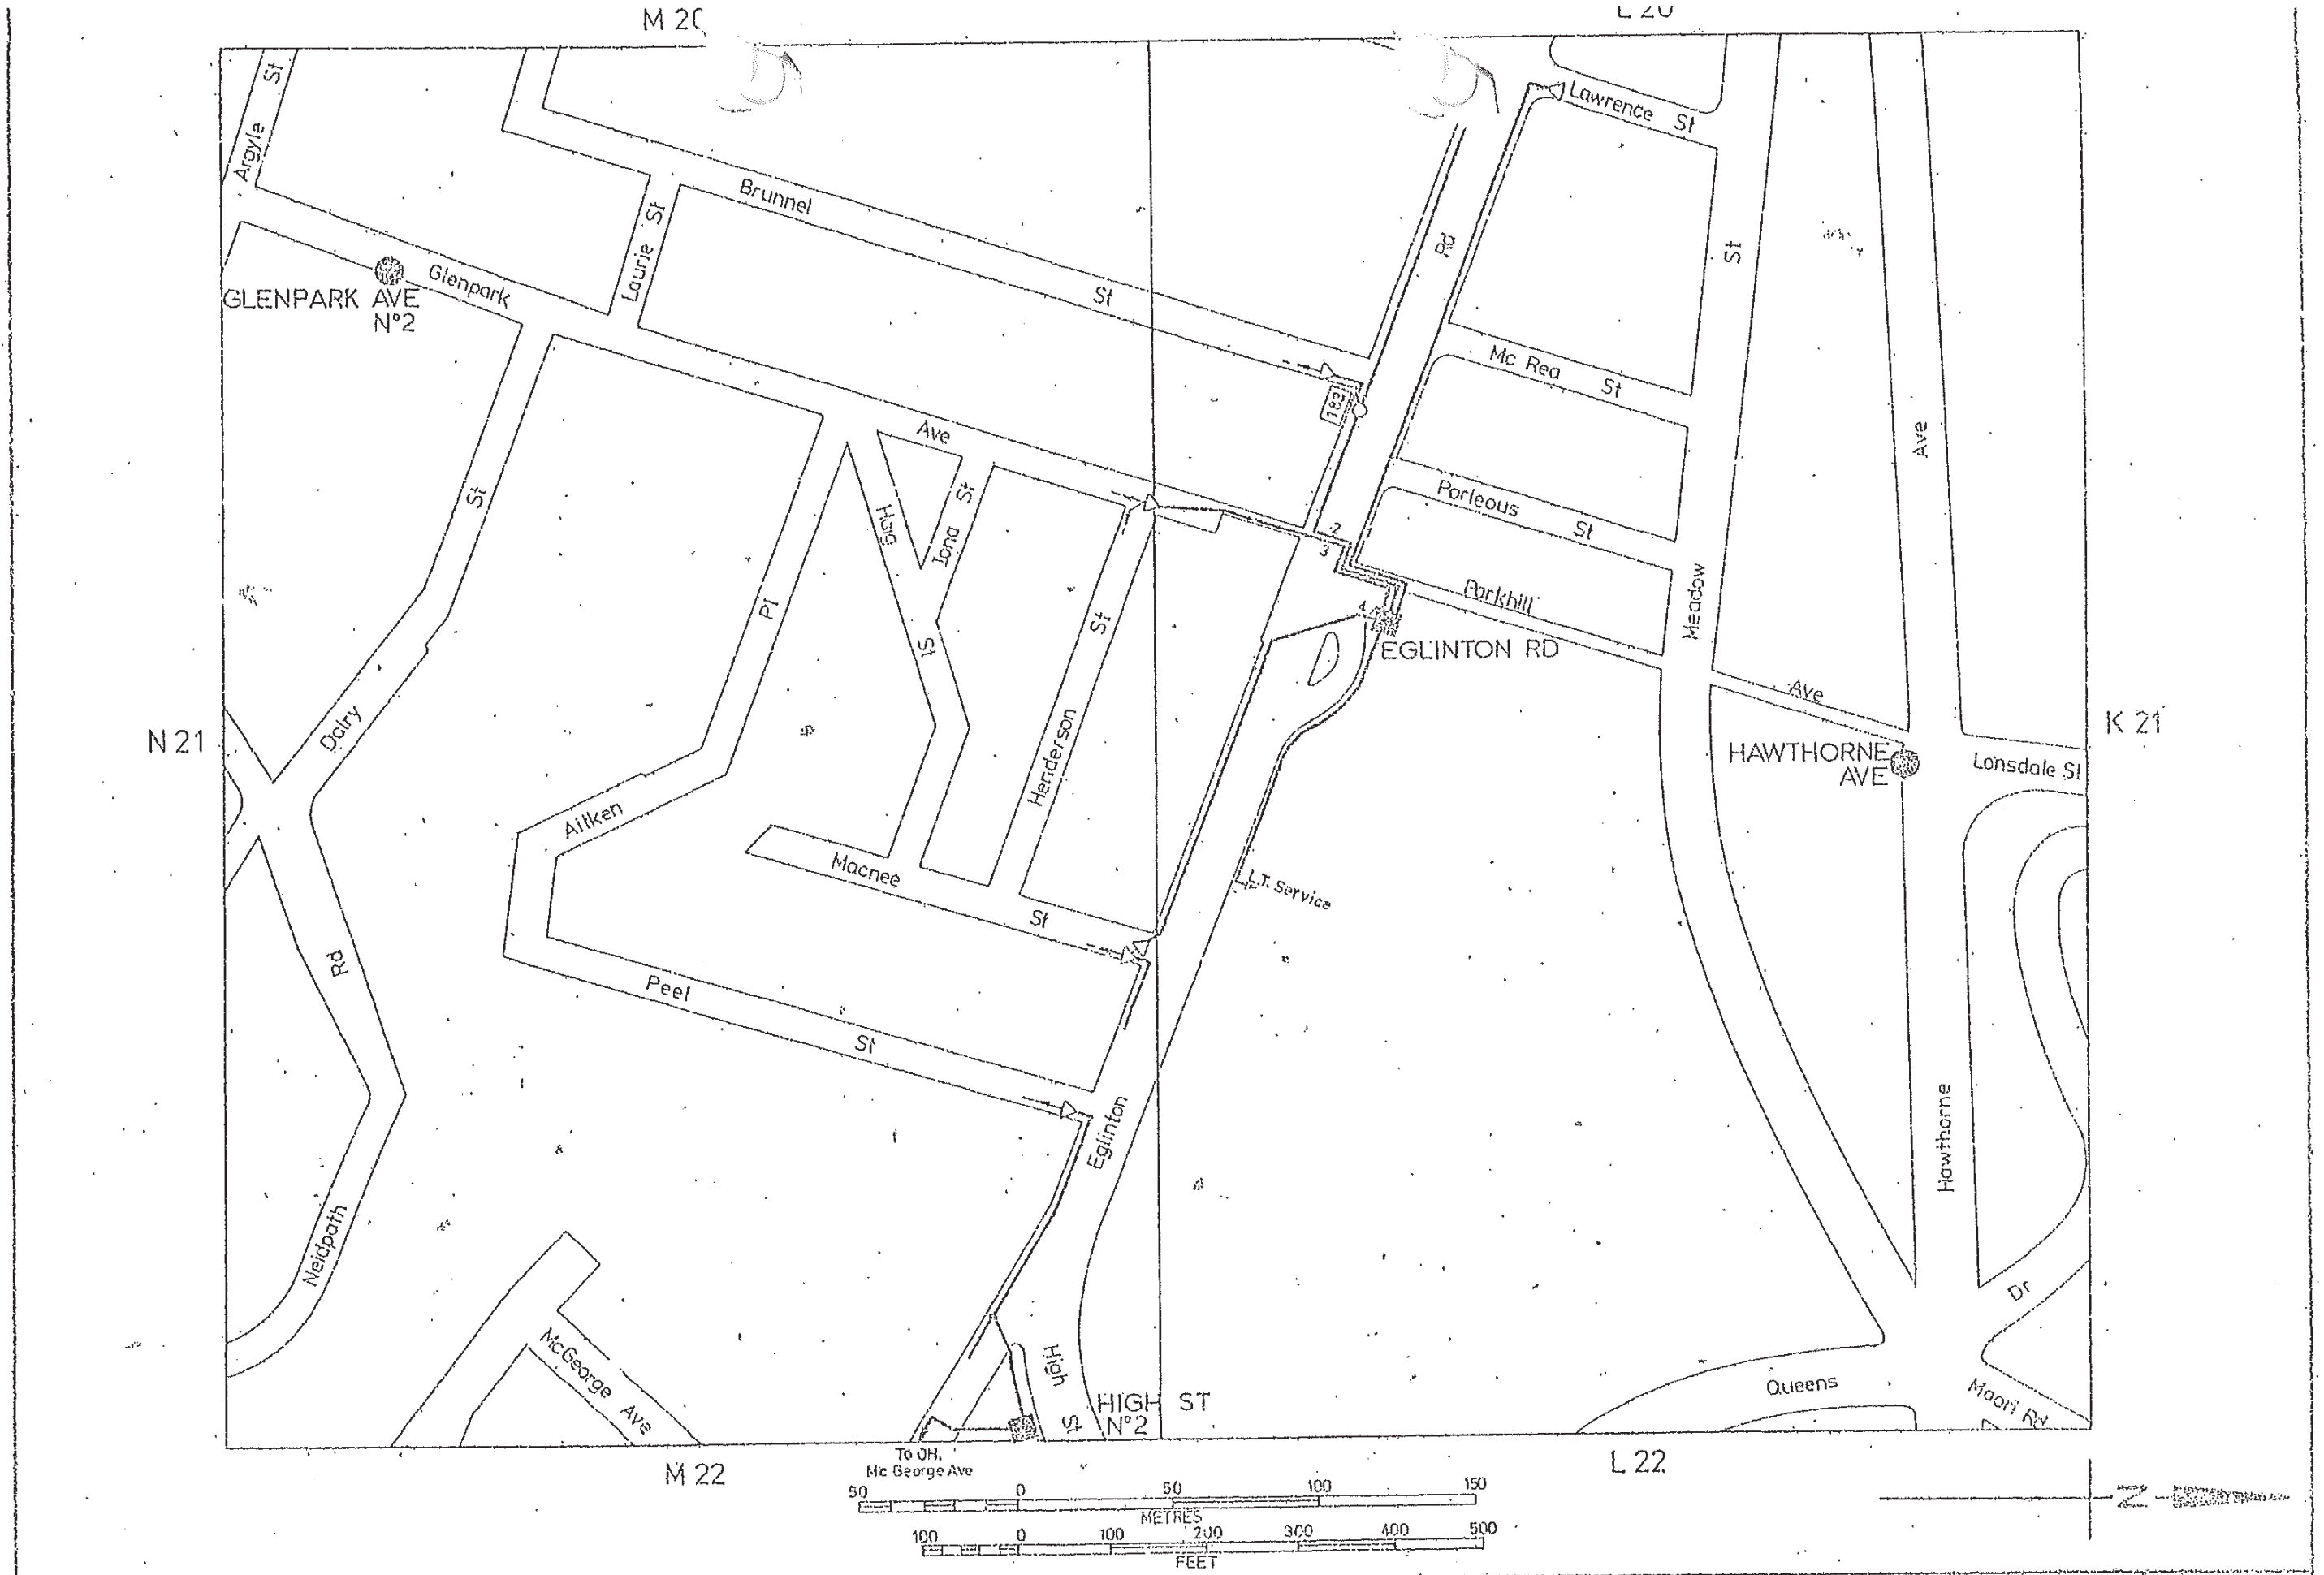

REVISION												
COMP. NO.												
DATE												
CHECKED												

DRAWN
TRACED
CHECKED
DES.ENG.
CHIEF ENGINEER

D.C.C. Electricity DEPT.

L.T. UG. LINK BOXES GRIDS L21 & M21

DATE ISSUED 12 APR 1984

PAGE ML 21